33-32

33-32

RECORD OF SURVEY

CONSISTING OF ONE SHEET
IN THE CITY OF ARCADIA.
BEING A SURVEY OF A PORTION OF

LOT 1 TRACT № 951

AS RECORDED IN BOOK 17 PAGE 28
OF MAPS.
LOS ANGELES COUNTY
STATE OF CALIFORNIA
SCALE 1 INCH = 200 FEET
O. W. FINLEY REGISTERED ENGINEER.
JANUARY 1934

SURVEYOR
Feb 28 1934
1 3 PM
33
32
Survey of
S J Matcke
Fee

Owner: Mrs. E. K. Taylor
Oakland, California.

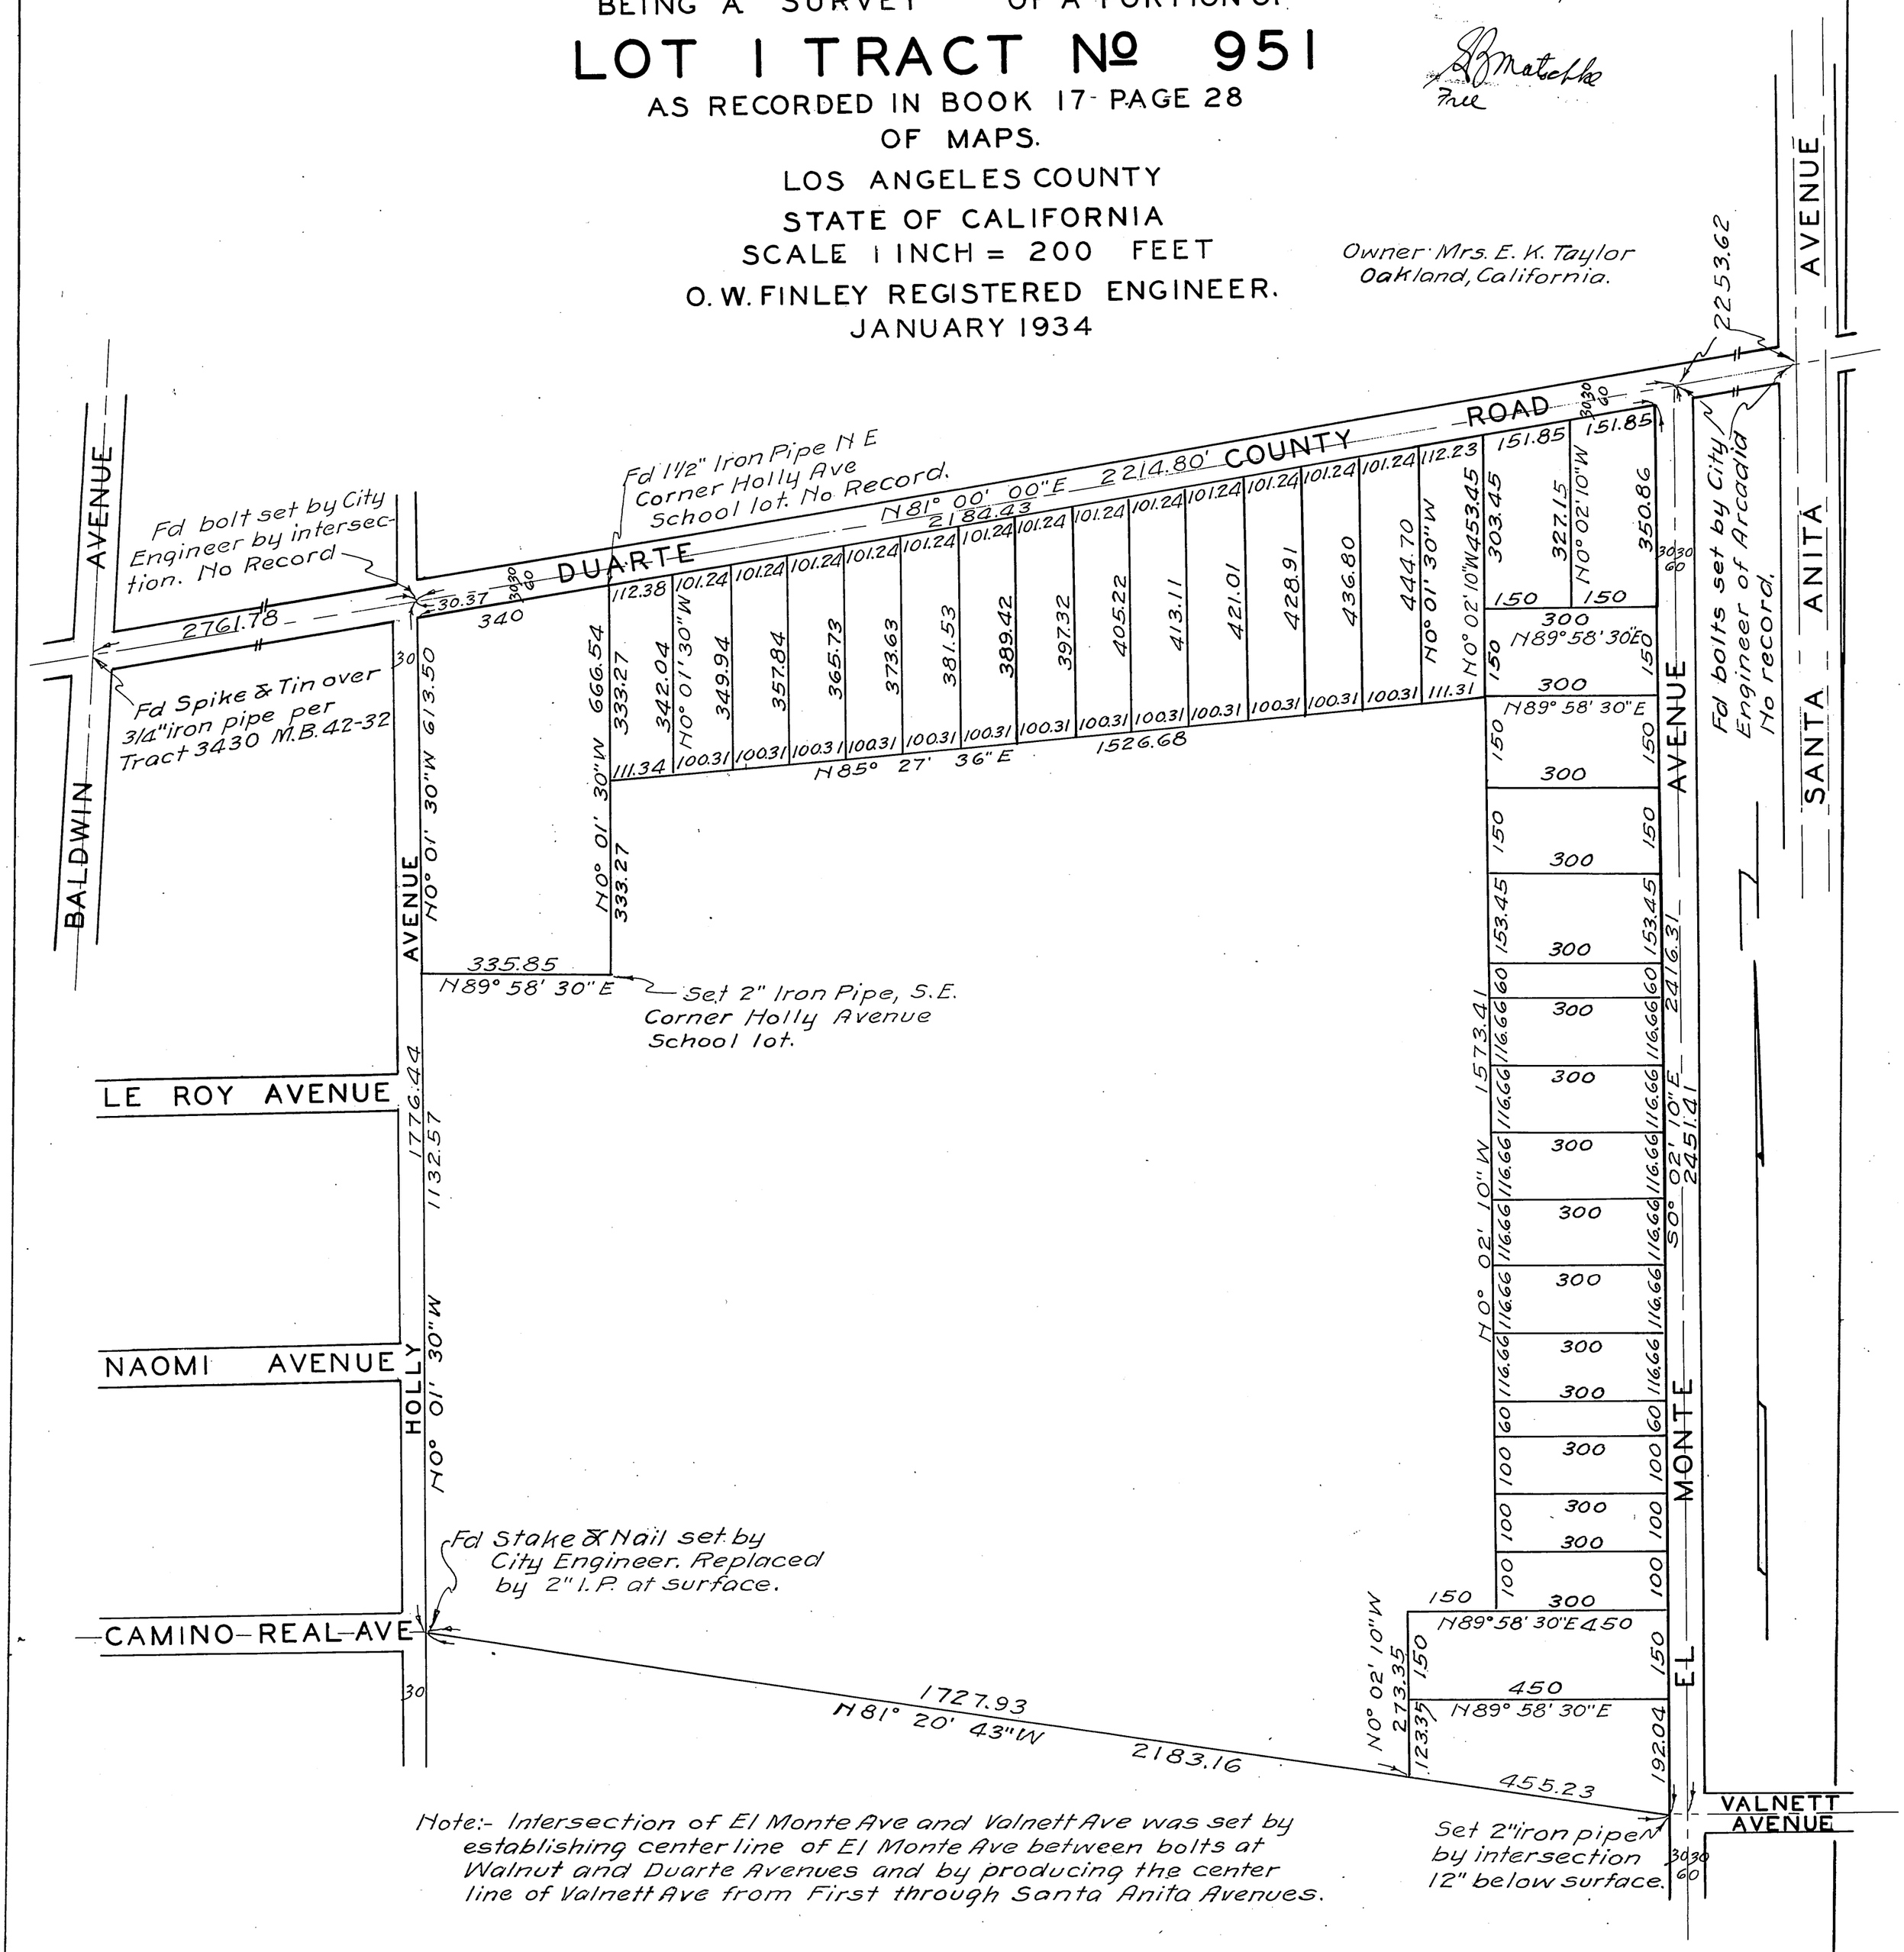

Note:- Intersection of El Monte Ave and Valnett Ave was set by establishing center line of El Monte Ave between bolts at Walnut and Duarte Avenues and by producing the center line of Valnett Ave from First through Santa Anita Avenues.

The bearing of the Center Line of Duarte Road as shown on map of Tract № 3430 as recorded in Book 42 Page 32 of Maps, Los Angeles County, California was taken as the basis of bearings shown on this map.

I, O.W. Finley, hereby certify that I am a Licensed Surveyor of the State of California and that this Map consisting of one sheet, correctly represents a survey made under my supervision in January 1934, and that all the monuments shown actually exist and their positions are correctly shown.

O. W. Finley
License № 3464

Examined Feb. 28, 1934
L. E. Lyons County Surveyor
By Harold A. Harris
Deputy