RECORD OF SURVEY

I, H. Fred Peterson, do hereby certify that I am a registered civil engineer of the state of California and that this map, consisting of one sheet, correctly represents a survey made under my supervision in October, 1943 and that all of the monuments shown hereon actually exist and their positions are correctly shown.
Dated this 16th day of November, 1943.

H. Fred Peterson
R.E. 2312

Dec. 23, 1943

Being a survey to locate the properties described in deeds recorded in book 15545, page 10 and in book 20338 page 184 of Official Records of the County of Los Angeles, State of California, said properties being portions of Lots 1, 6, and 7 in Block 3 as shown on map of partition of Hollenbeck Ranch, of the Northeast part of the Rancho La Puente as per map recorded in book 2, page 39, Record of Survey of said County.

Survey made at the request of Harold T. Wyatt, owner of that area outlined on the map with a heavy boundary.

The bearing of N. 89°55'W. on the center line of Ruddock Street as recited in the deeds recorded in book 15545, page 10 and in book 20338 page 184 of Official Records of Los Angeles County, has been taken as basis of bearings for this survey.

Filed
Dec 23 1943
24 3 P.M.
54
47
of Survey

S. B. Matschke
100

Scale: 1"=100'

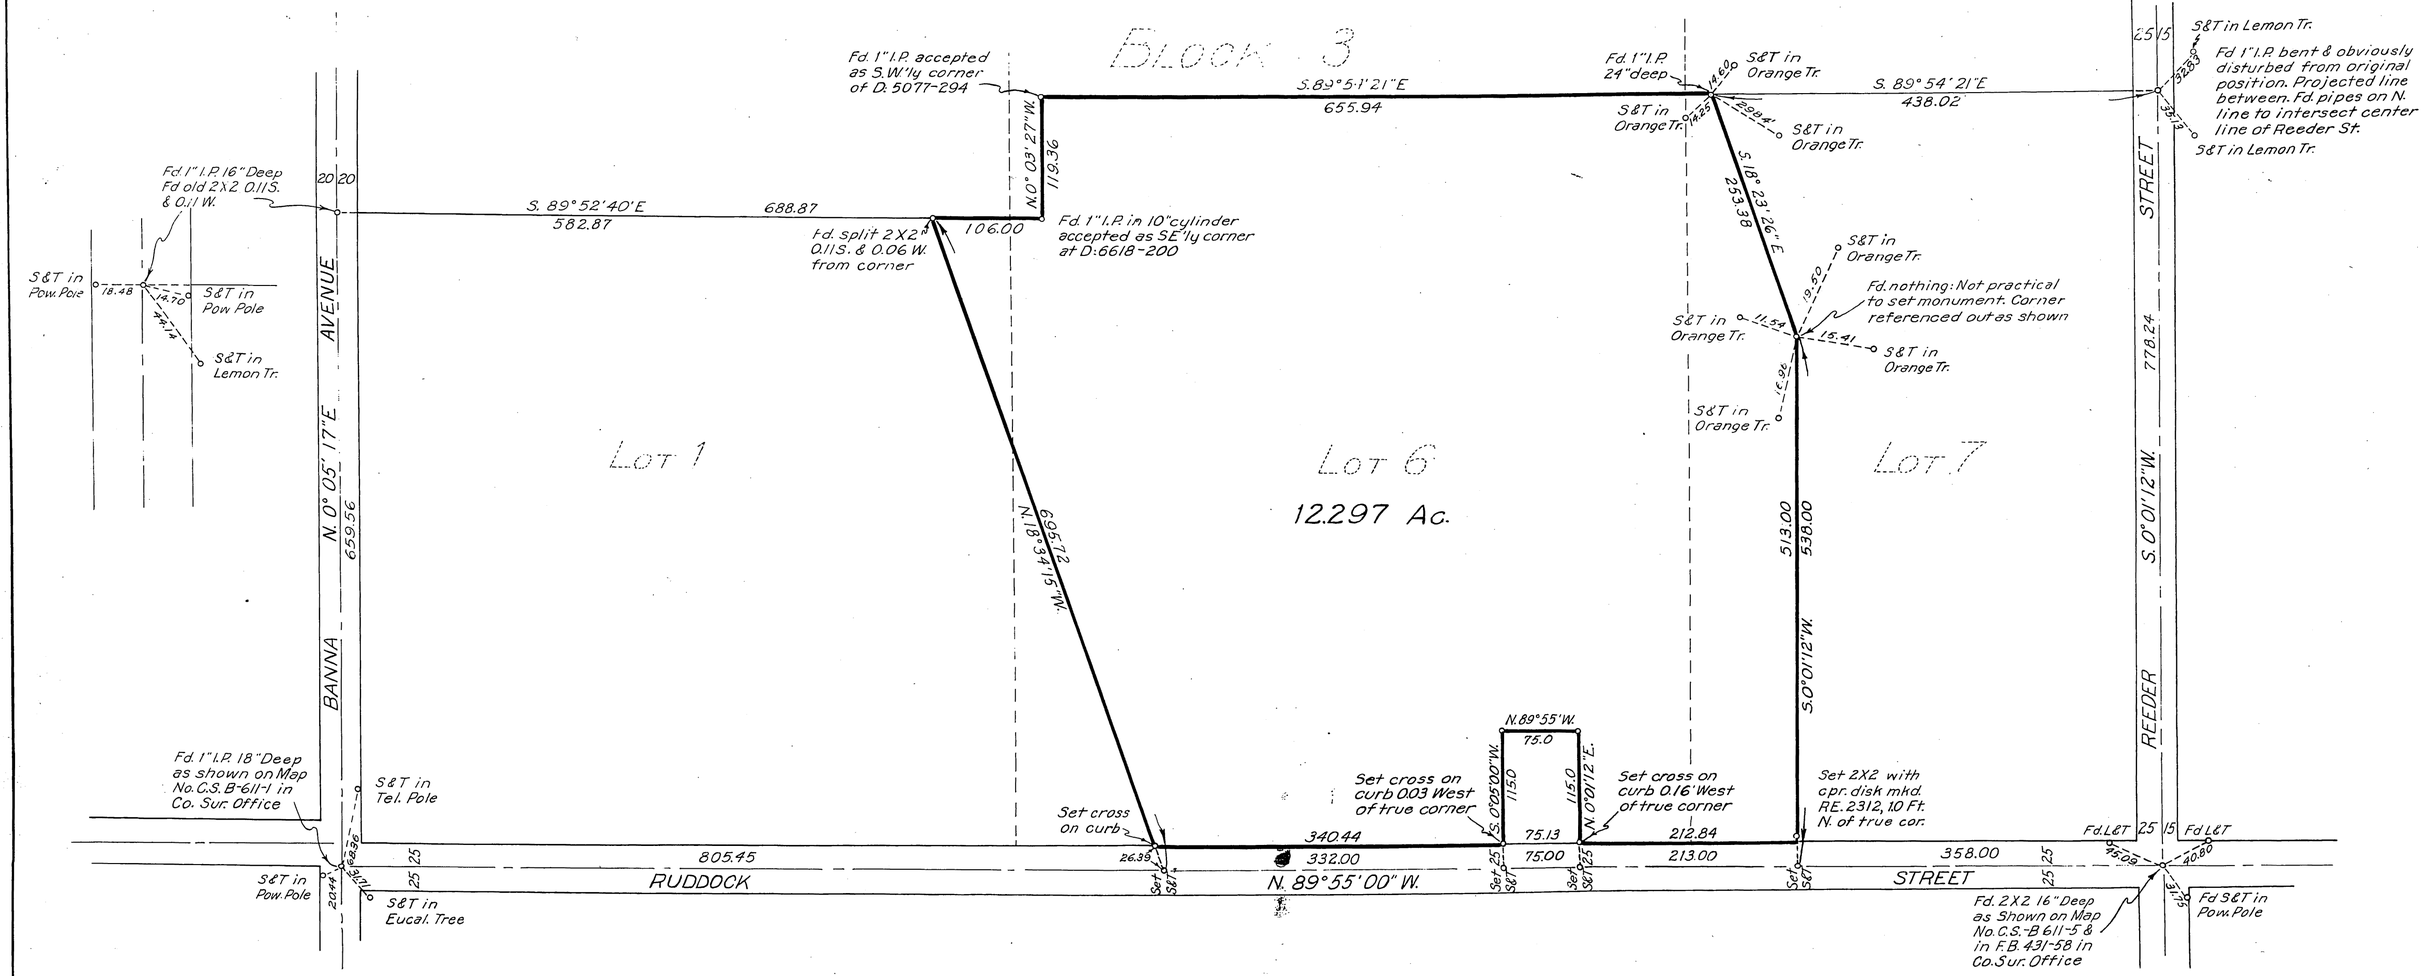

R.S. 54-47