5847

R/S 113/92

NOV 13 92

SCALE: 1"=40'

SHEET 1 OF 1 SHEET

RECORD OF SURVEY

IN THE CITY OF COVINA, COUNTY OF LOS ANGELES
STATE OF CALIFORNIA.

BEING A SURVEY OF A PORTION OF SECTION 7,
TOWNSHIP 1 SOUTH, RANGE 9 WEST, S.B.B. & M.

FILED
AT REQUEST OF
MICHAEL REISSIG
01 4 PM
113
92
R. Lemoff
6.00

SURVEYOR'S STATEMENT

THIS MAP CORRECTLY REPRESENTS A SURVEY MADE BY ME OR UNDER MY DIRECTION IN CONFORMANCE WITH THE REQUIREMENTS OF THE LAND SURVEYORS' ACT AT THE REQUEST OF MICHAEL REISSIG IN AUGUST, 1989.

George P. Zimmerman 8/29/89
GEORGE P. ZIMMERMAN RCE 10460
EXPIRES 12/31/92

REGISTERED PROFESSIONAL ENGINEER GEORGE P. ZIMMERMAN RCE 10460 Exp. 12/31/92 STATE OF CALIFORNIA

BASIS OF BEARINGS

THE BEARING OF N 0°16' 38" W FOR THE CENTERLINE OF GLENDORA AVENUE AS SHOWN ON TR. NO. 33015 (M.B. 871-13-15) WAS USED AS THE BASIS OF BEARINGS FOR THIS MAP.

THE PURPOSE OF THIS RECORD OF SURVEY IS TO DISCLOSE POINTS SET DURING THE SURVEY OF A PARCEL DESCRIBED IN A DEED BUT NOT SHOWN ON ANY SUBDIVISION MAP, OFFICIAL MAP, OR RECORD OF SURVEY.

CO- 1485515
89-1485515

LOS ANGELES COUNTY SURVEYOR STATE OF CALIFORNIA

COUNTY SURVEYORS' STATEMENT
THIS MAP HAS BEEN EXAMINED IN ACCORDANCE WITH SECTION 8766 OF THE LAND SURVEYORS' ACT
THIS 11TH DAY OF Sept., 1989
COUNTY SURVEYOR
William J. Voge
DEPUTY

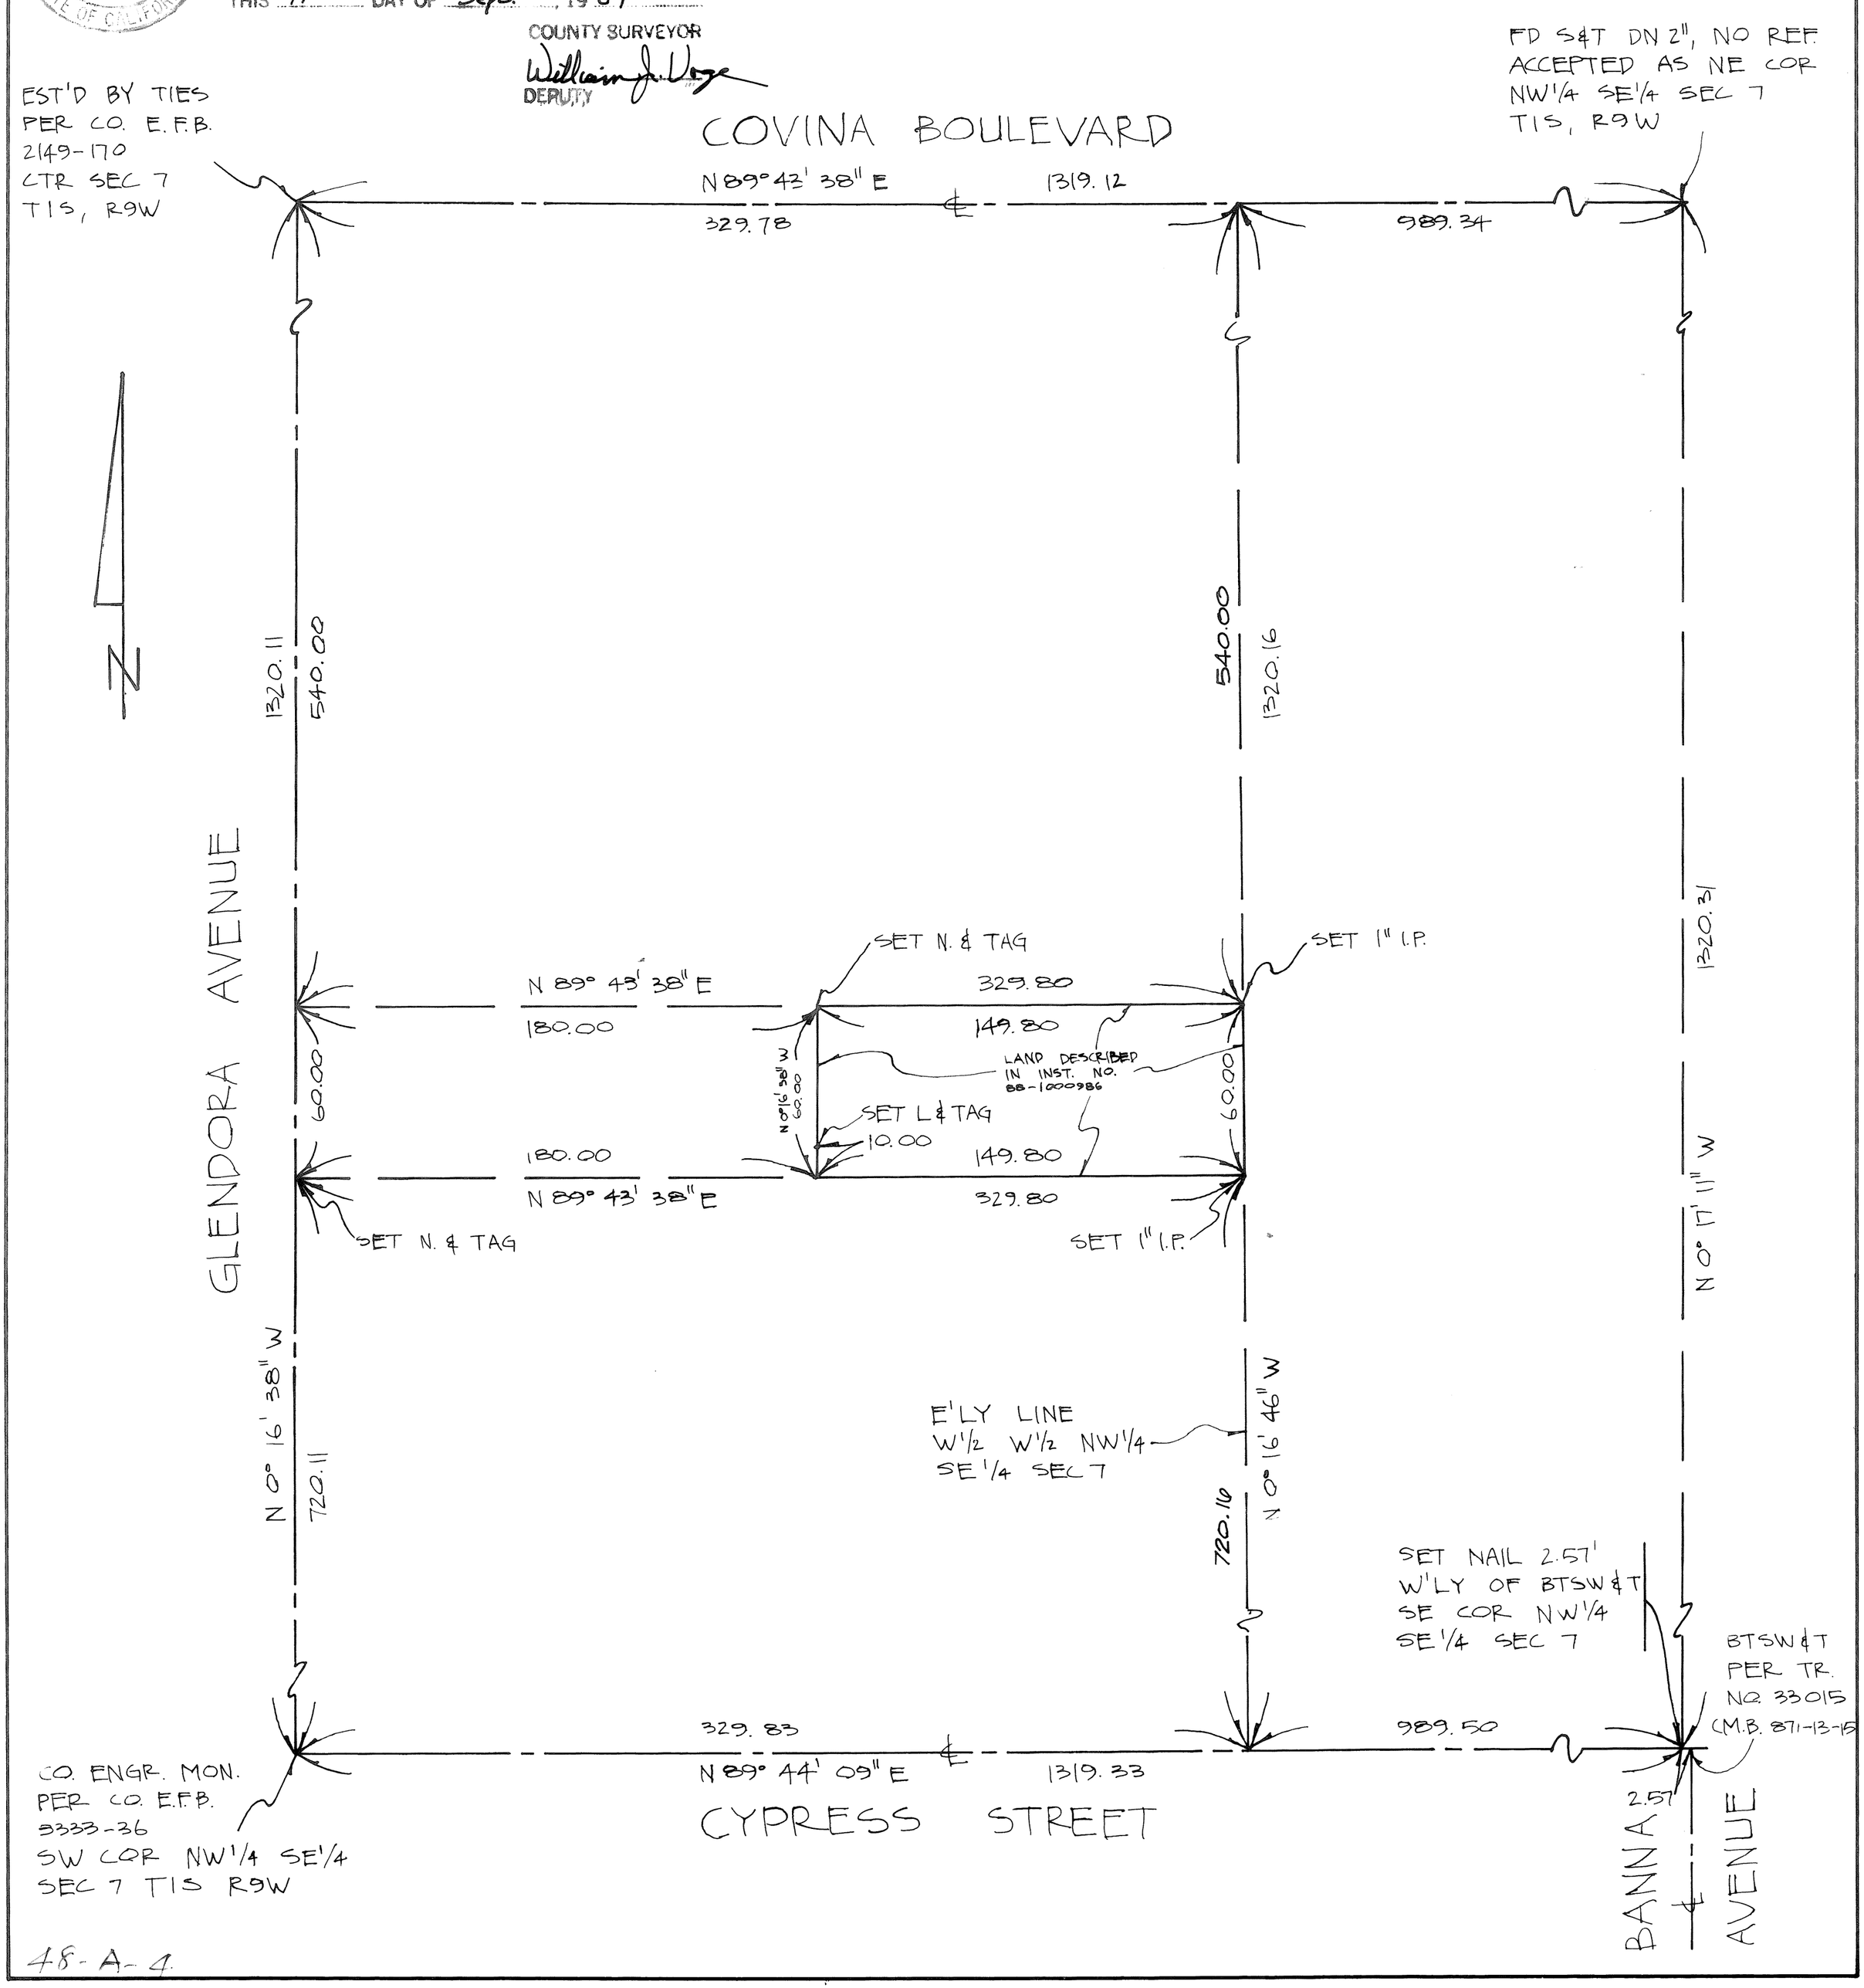

48-A-4