8827

147/96

BOOK 147 PAGE 96

SCALE: 1" = 50'

SHEET 1 OF 1 SHEET

RECORD OF SURVEY

IN THE UNINCORPORATED TERRITORY OF THE COUNTY OF LOS ANGELES, STATE OF CALIFORNIA

BEING A SURVEY OF A PORTION OF THE NORTH HALF OF THE EAST HALF OF THE NORTHEAST QUARTER OF THE SOUTHEAST QUARTER OF SECTION 7, TOWNSHIP 1 SOUTH, RANGE 9 WEST, AS SHOWN ON THE MAP OF THE SUBDIVISION OF THE RANCHO ADDITION TO SAN JOSE, AND A PORTION OF THE RANCHO SAN JOSE, RECORDED IN BOOK 22, PAGE 21 ET SEQ., OF MISCELLANEOUS RECORDS, IN THE OFFICE OF THE RECORDER OF LOS ANGELES COUNTY.

OCT 03 1995
FILED
AT REQUEST OF
THE COVINA POMONA VALLEY GREEK ORTHODOX COMMUNITY
MIN 41 PAST 3 PM
IN BOOK 147
AT PAGE 96
OF RECORD OF SURVEY
LOS ANGELES COUNTY, CA.
Registrar-Recorder/County Clerk
Deputy
FEE $ 8.00

95-1604302

COUNTY SURVEYOR'S STATEMENT:
THIS MAP HAS BEEN EXAMINED IN ACCORDANCE WITH SECTION 8766 OF THE LAND SURVEYOR'S ACT THIS 2ND DAY OF OCT. 1995.

COUNTY SURVEYOR
BY: Edmund D. Riddle
DEPUTY
C.S. 4321 EXP. 6-30-96

LICENSED LAND SURVEYOR EDMUND DWIGHT RIDDLE Exp. 6-30-96 No. 4321 STATE OF CALIFORNIA

SURVEYOR'S STATEMENT:
THIS MAP CORRECTLY REPRESENTS A SURVEY MADE BY ME OR UNDER MY DIRECTION IN CONFORMANCE WITH THE REQUIREMENTS OF THE LAND SURVEYOR'S ACT AT THE REQUEST OF THE COVINA POMONA VALLEY GREEK ORTHODOX COMMUNITY IN NOVEMBER 1994.

James D. Elkins
JAMES D. ELKINS
C.S. 5428 EXP. 9/30/96

LICENSED LAND SURVEYOR JAMES D. ELKINS No. 5428 EXP. 9-30-96 STATE OF CALIFORNIA

NOTE:
THIS MAP IS BEING FILED IN CONFORMANCE WITH SECTION 8762(E) OF THE LAND SURVEYOR'S ACT.

BASIS OF BEARINGS:
THE BEARINGS SHOWN HEREON ARE BASED ON THE BEARING N 89°43'15"E OF THE CENTERLINE OF COVINA BOULEVARD AS SHOWN ON MAP OF TRACT NO. 33015, FILED IN BOOK 871, PAGES 13 THROUGH 15, RECORDS OF LOS ANGELES COUNTY.

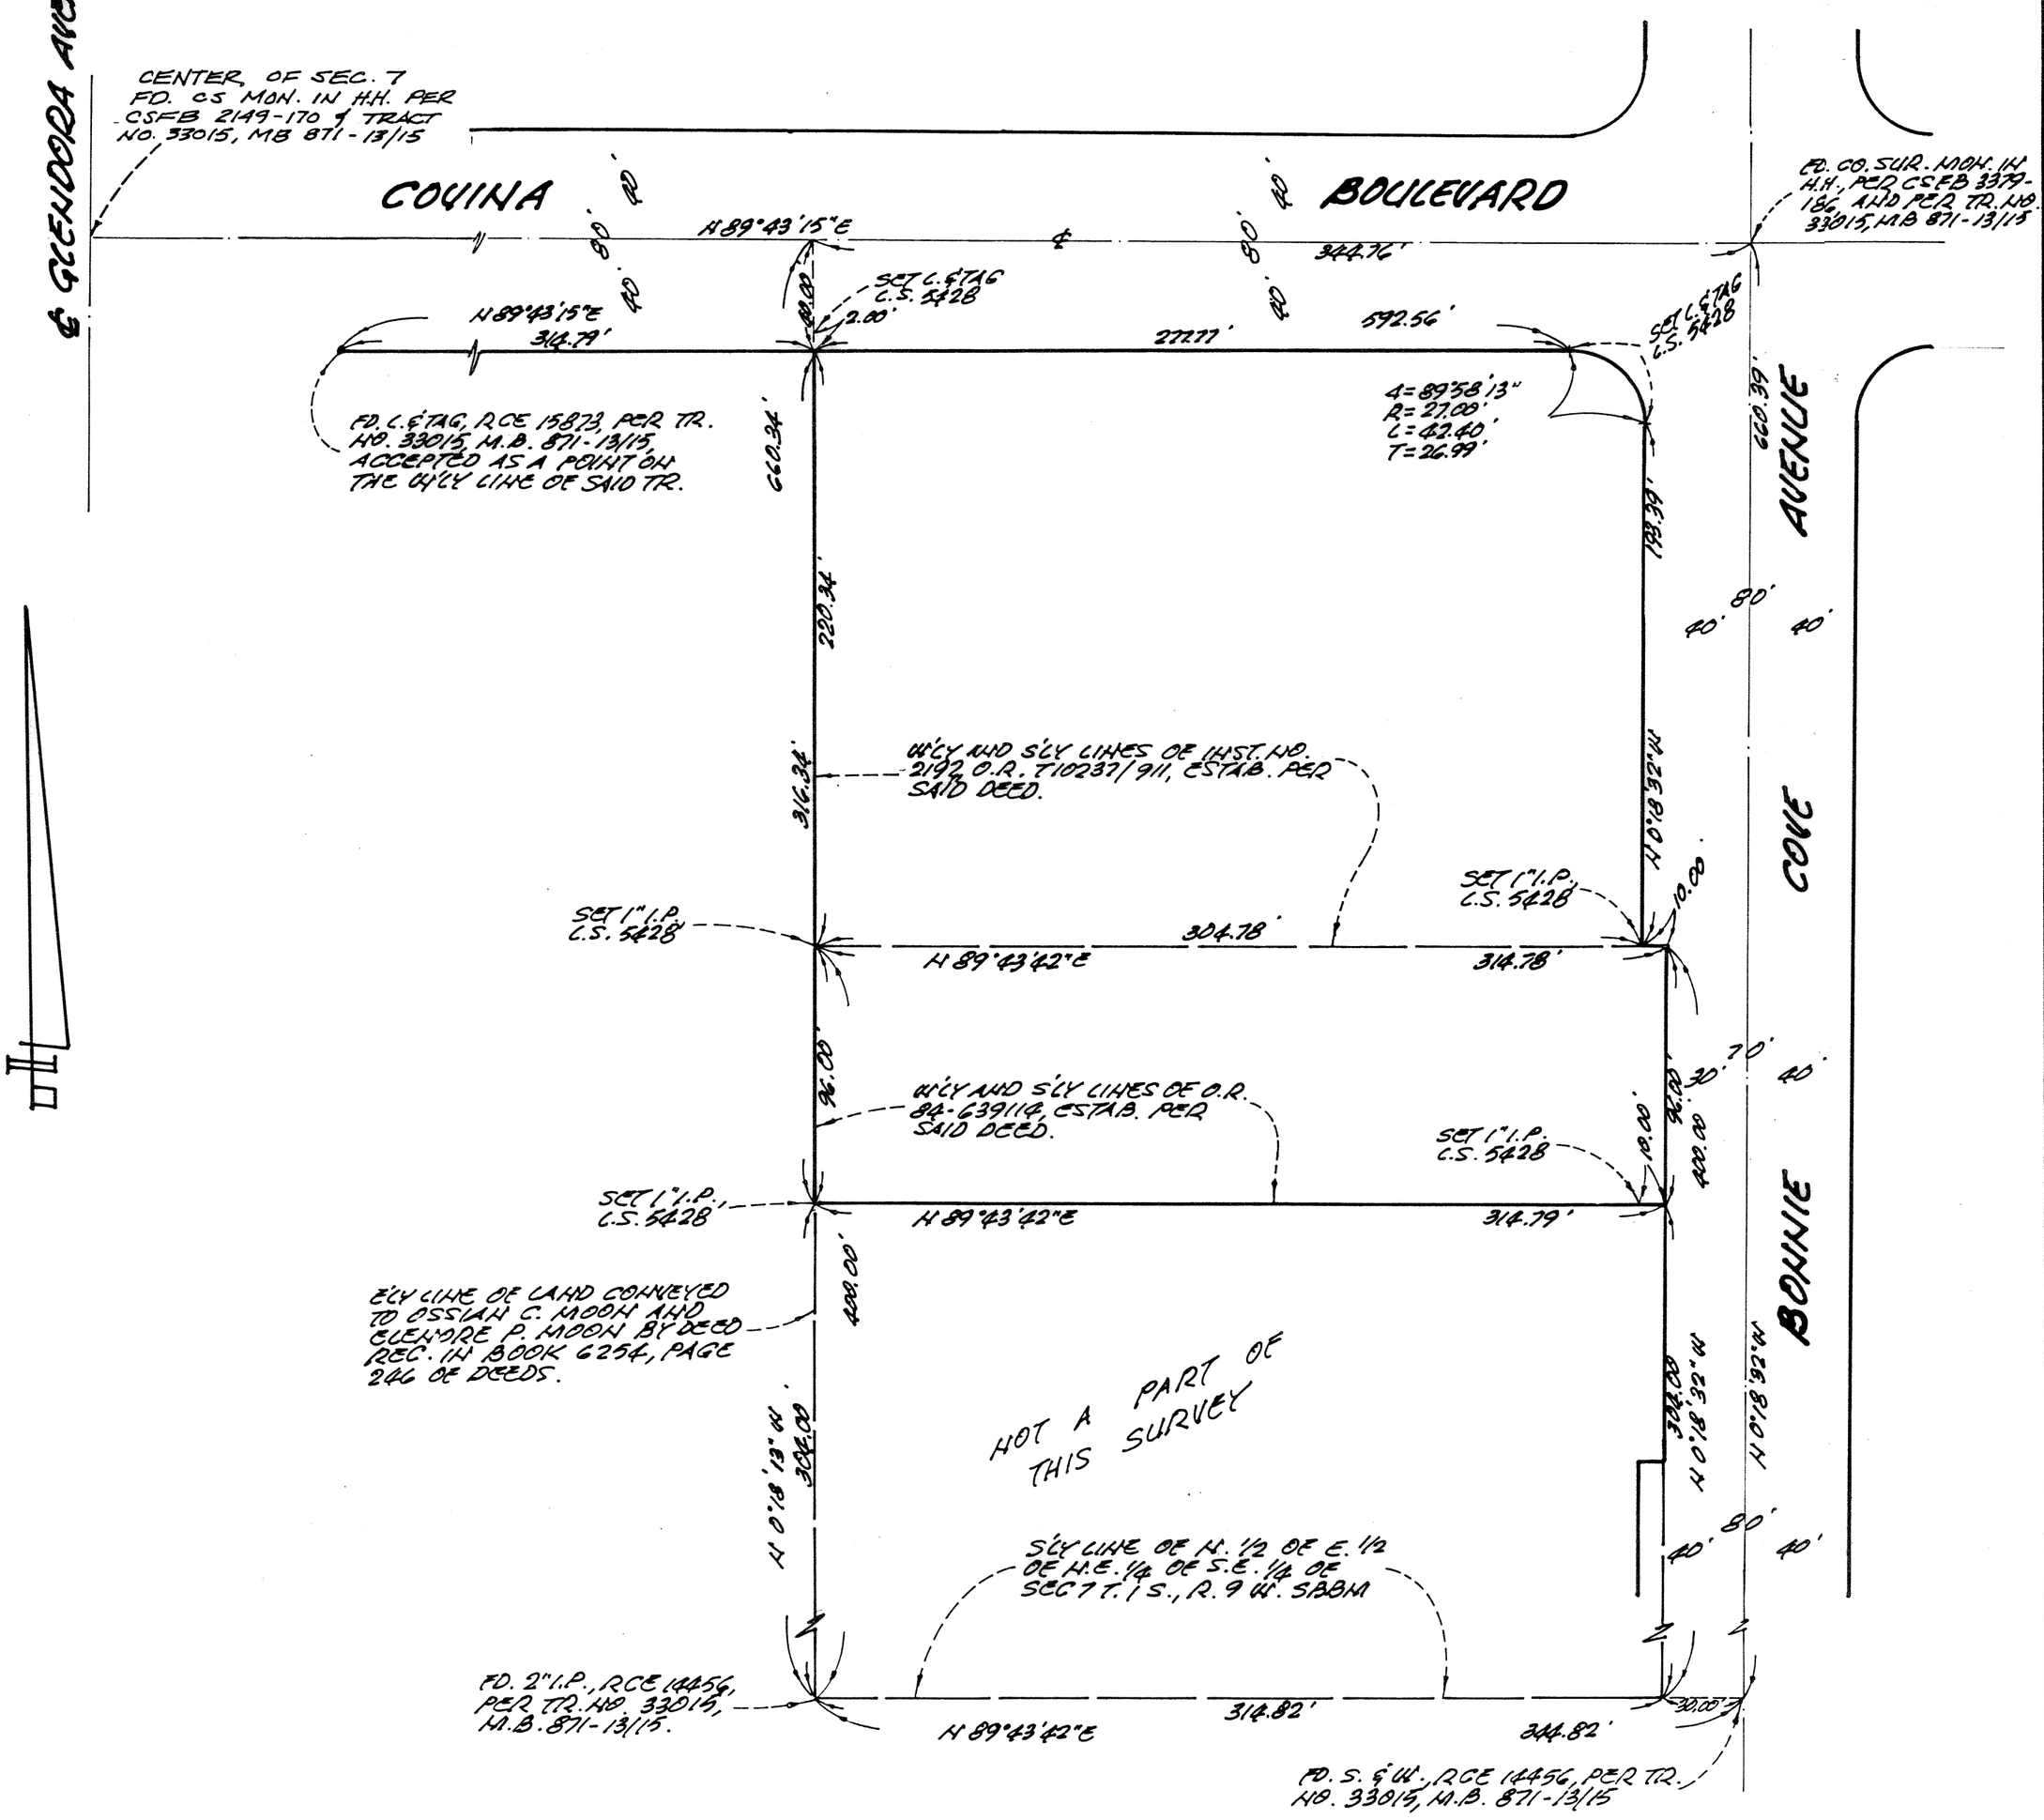

144-317

RS 8827

VN 463-01